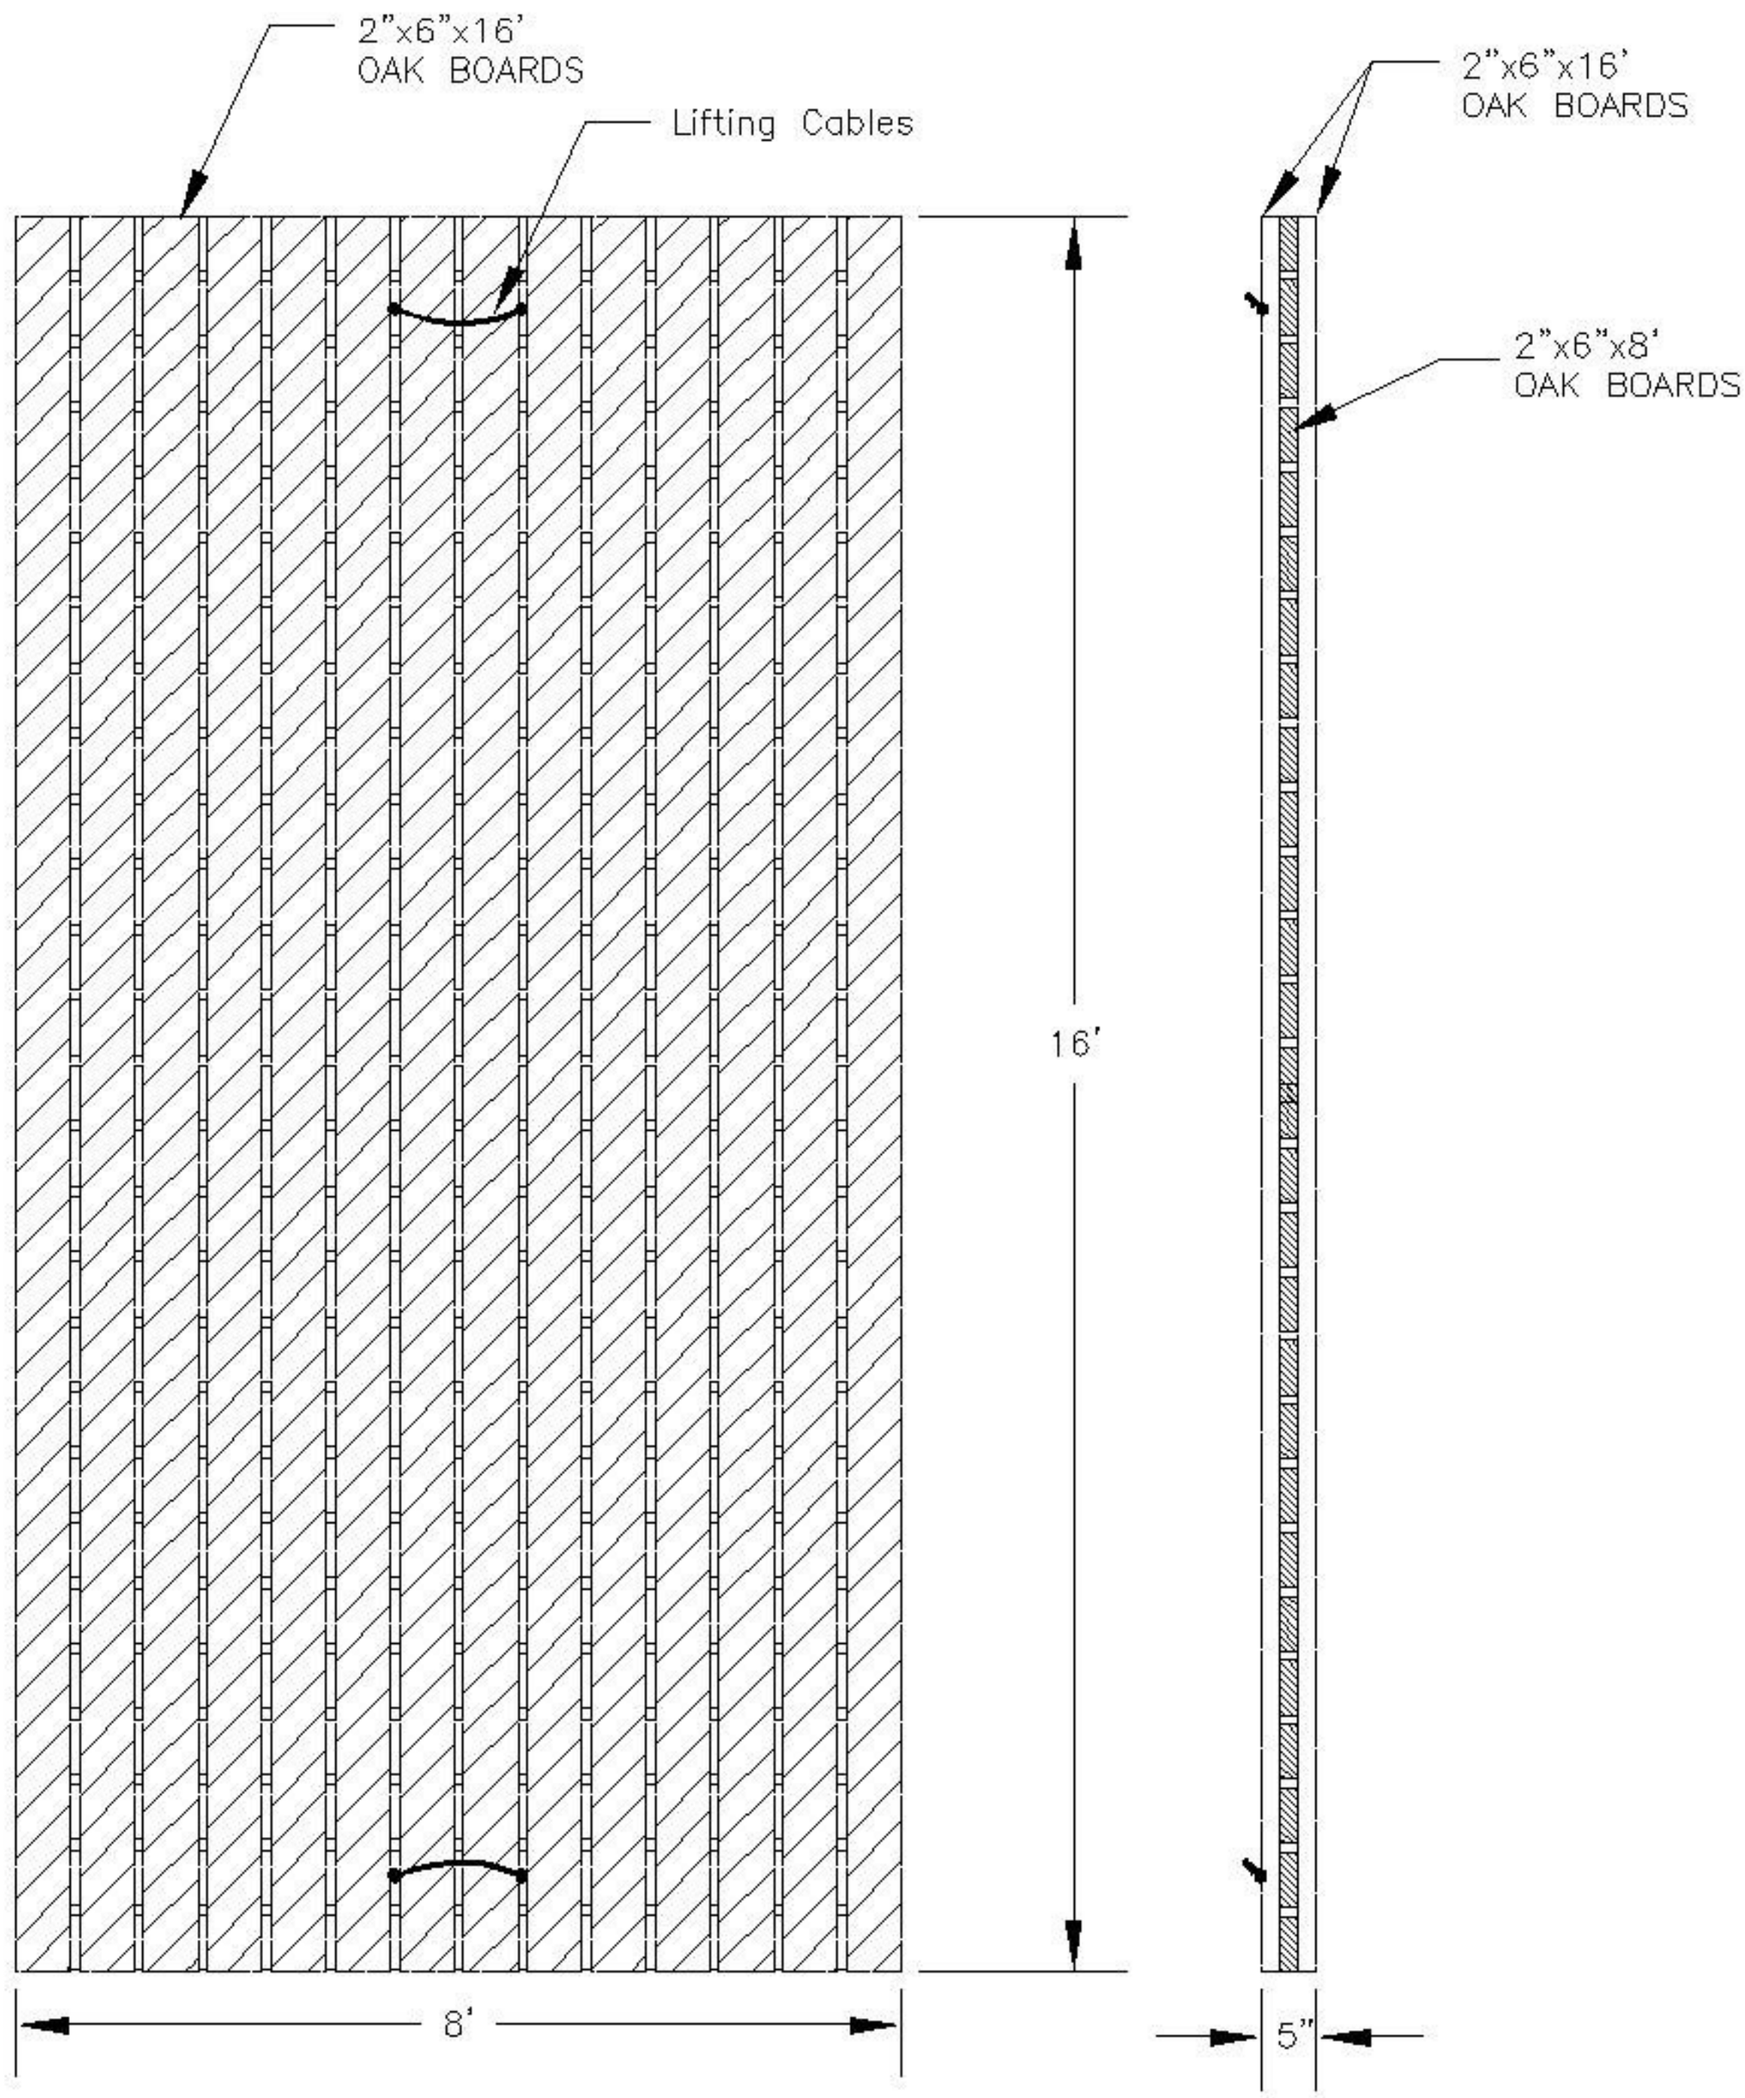

NOTE:

1. CONSTRUCTED OF 2"x6" OAK.

OAK MATS

DETAIL DRAWING 4-21

REVISED 01-09