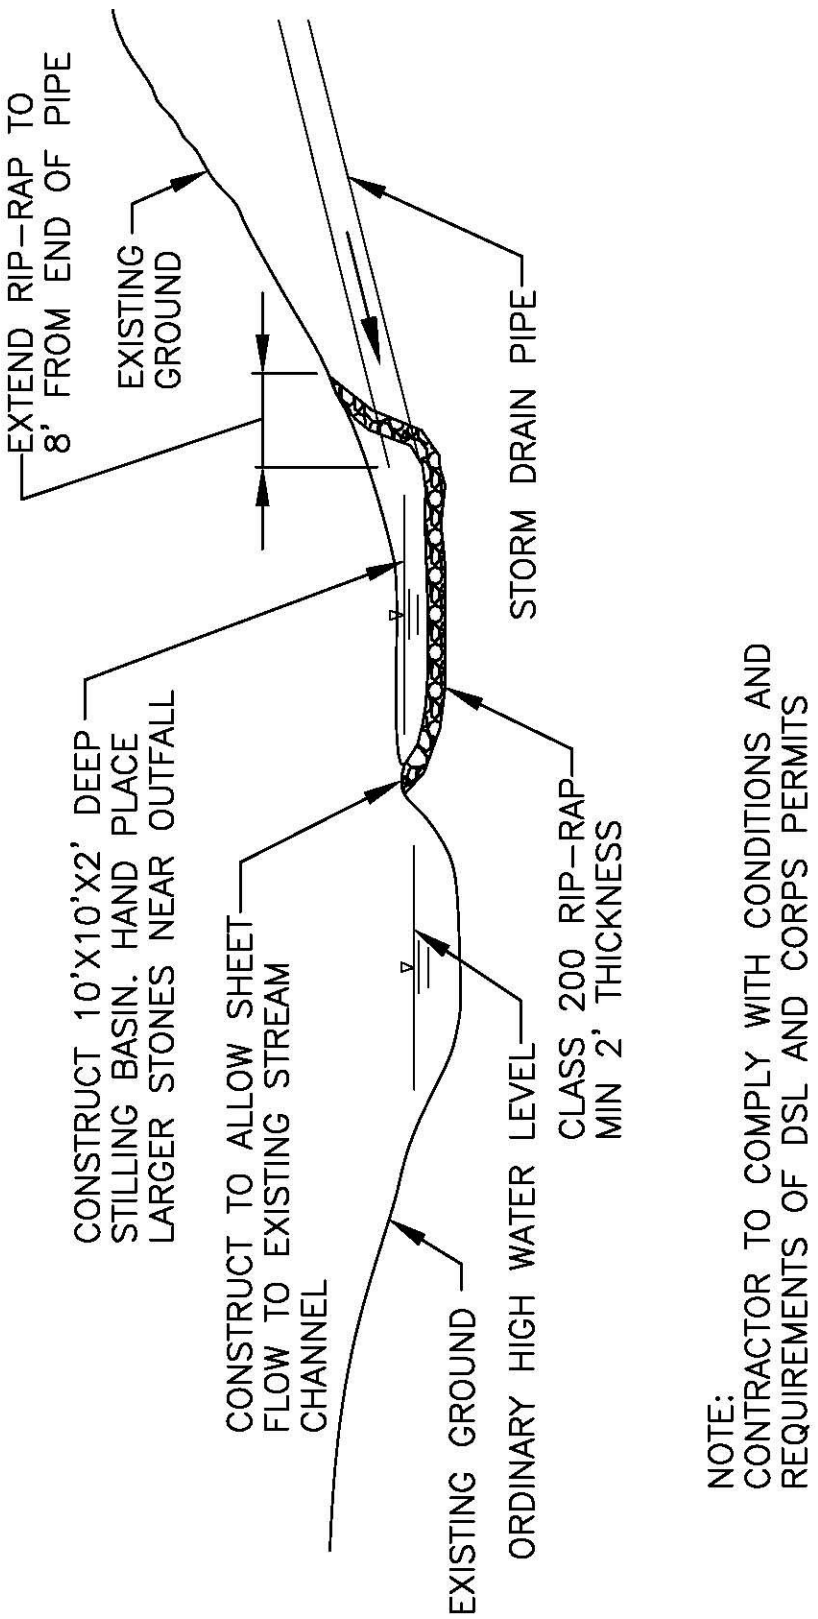

NOTE:
CONTRACTOR TO COMPLY WITH CONDITIONS AND
REQUIREMENTS OF DSL AND CORPS PERMITS

OUTLET PROTECTION - STILLING BASIN

DETAIL DRAWING 4-8

REVISED 01-09