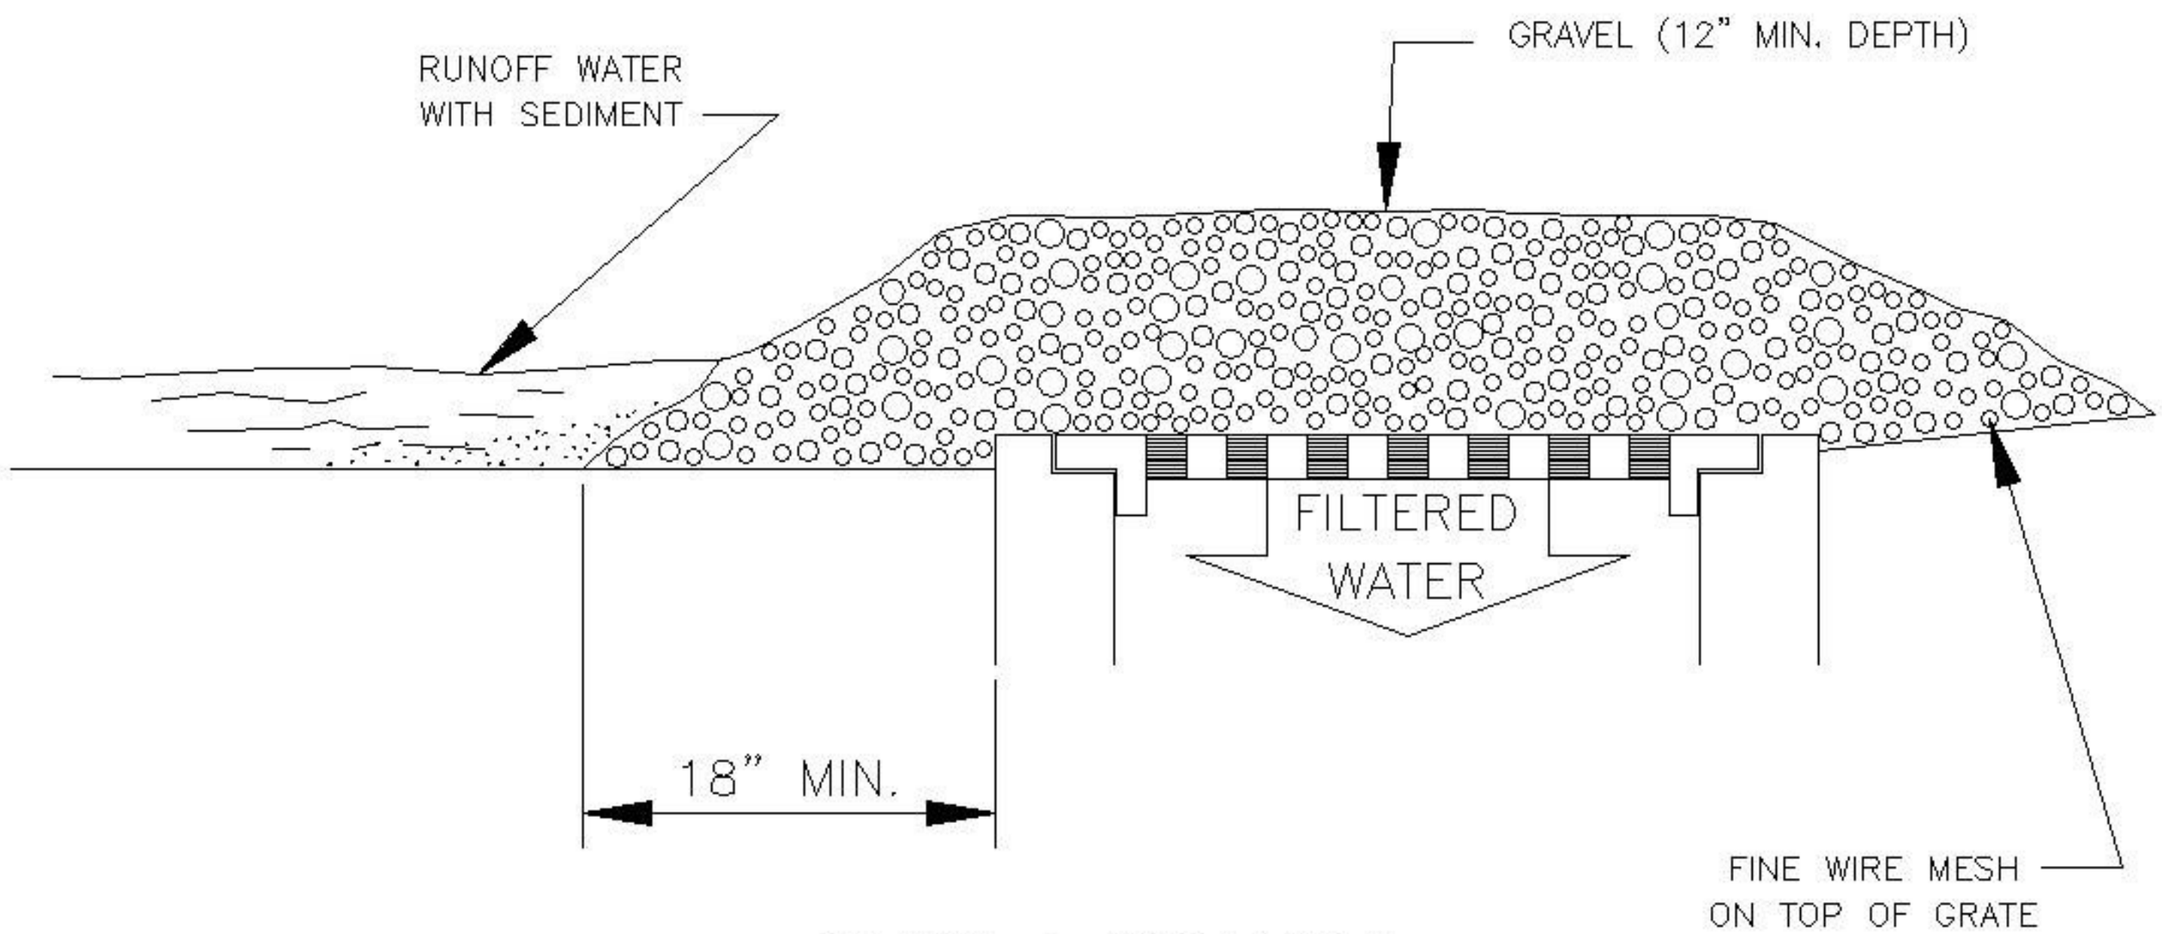

GRAVEL & WIRE MESH

INLET PROTECTION TYPE 1

DETAIL DRAWING 4-15

REVISED 01-09