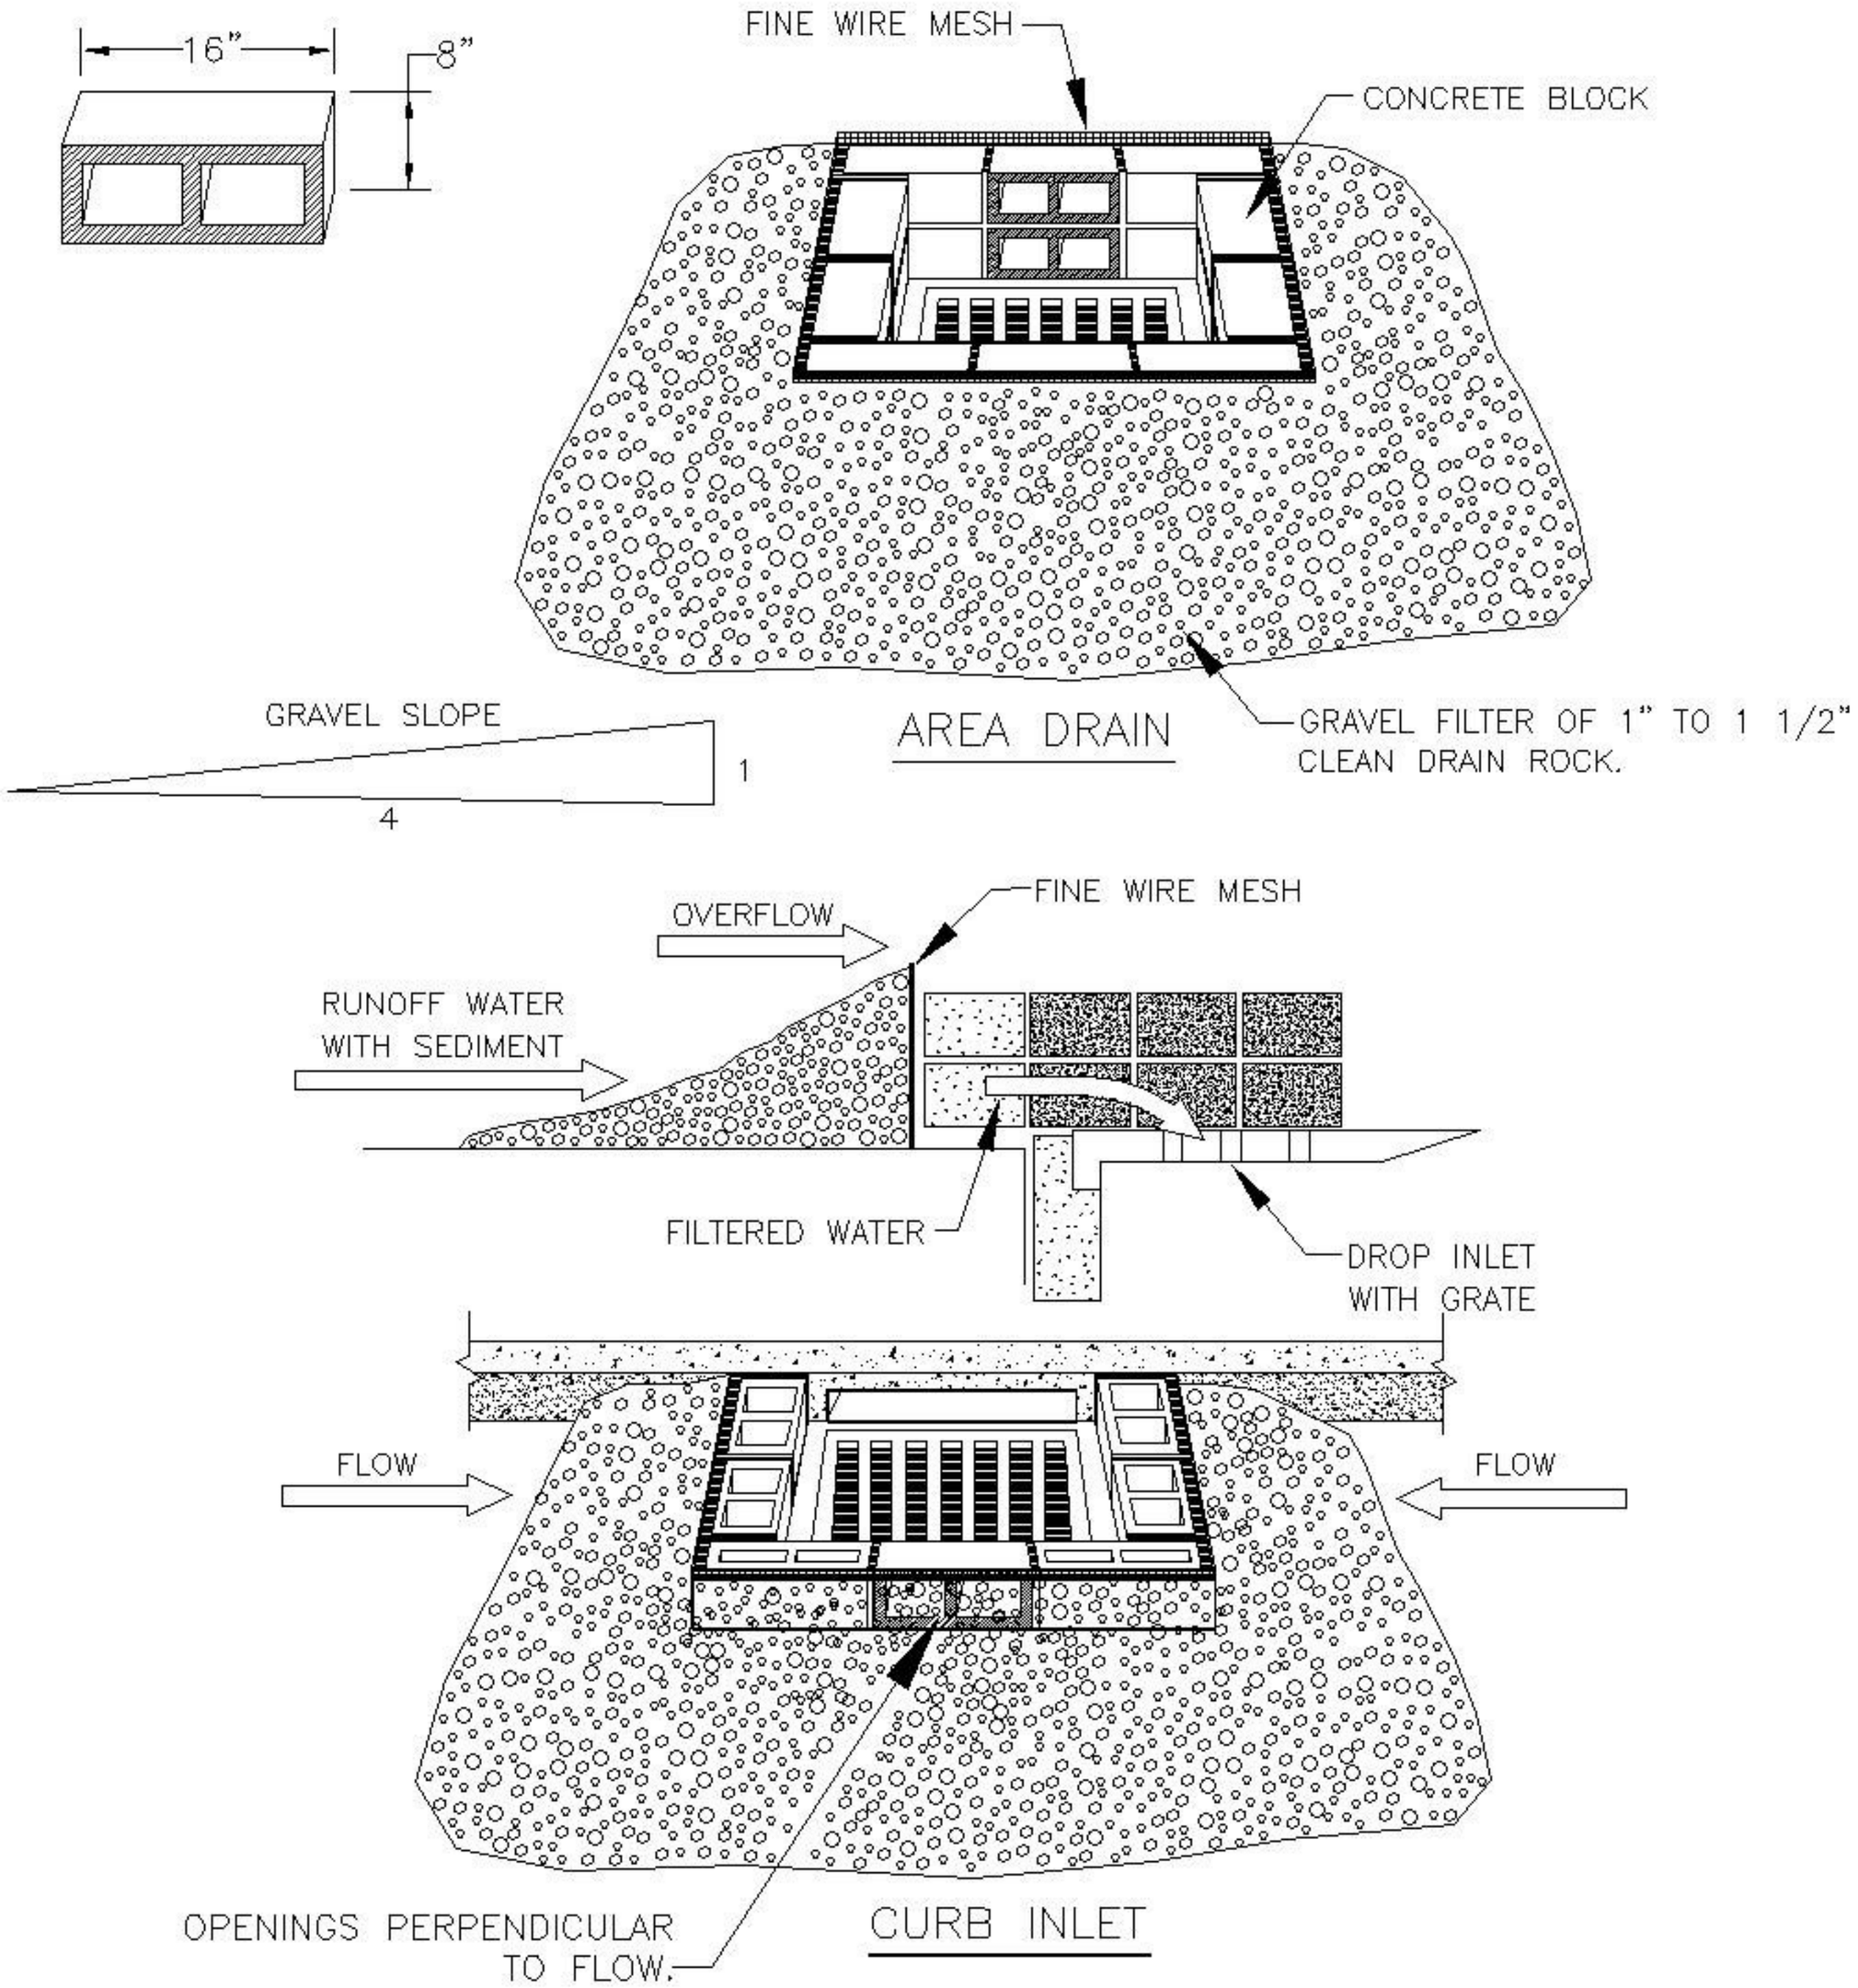

BLOCK AND GRAVEL INLET BARRIERS

NOTE:

BLOCKS SHALL BE STACKED WITH THE OPENINGS ON THE TOP AND BOTTOM EXCEPT FOR THE CENTER CONCRETE BLOCKS WHICH WILL HAVE OPENINGS PERPENDICULAR TO FLOW.

INLET PROTECTION TYPE 2

DETAIL DRAWING 4-16

REVISED 01-09